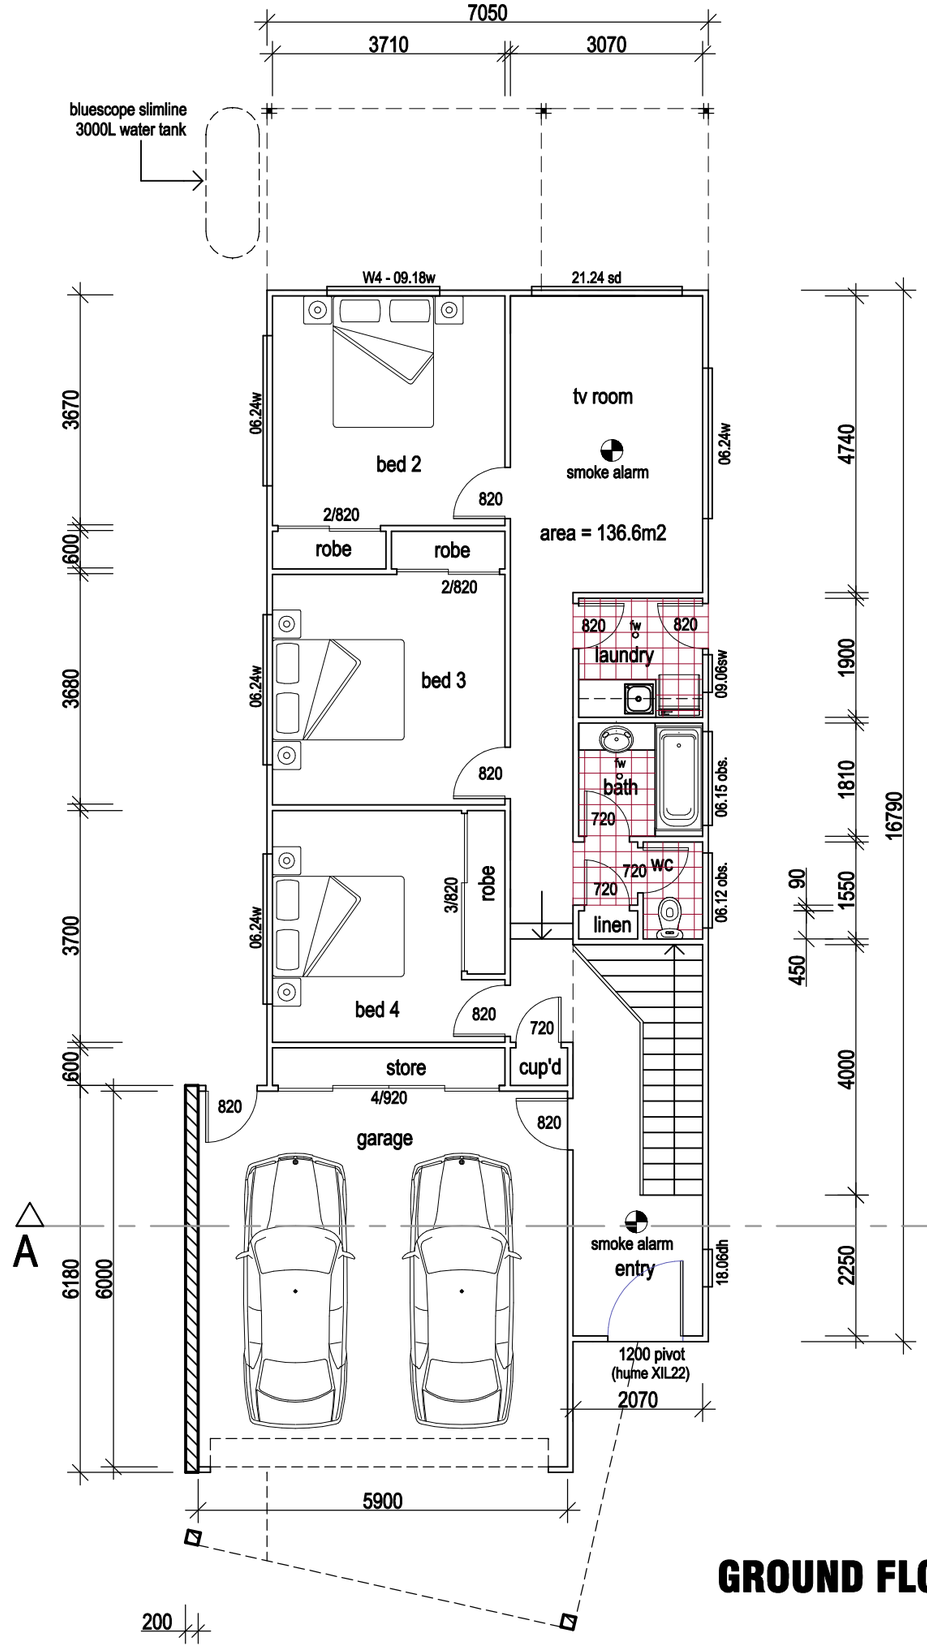

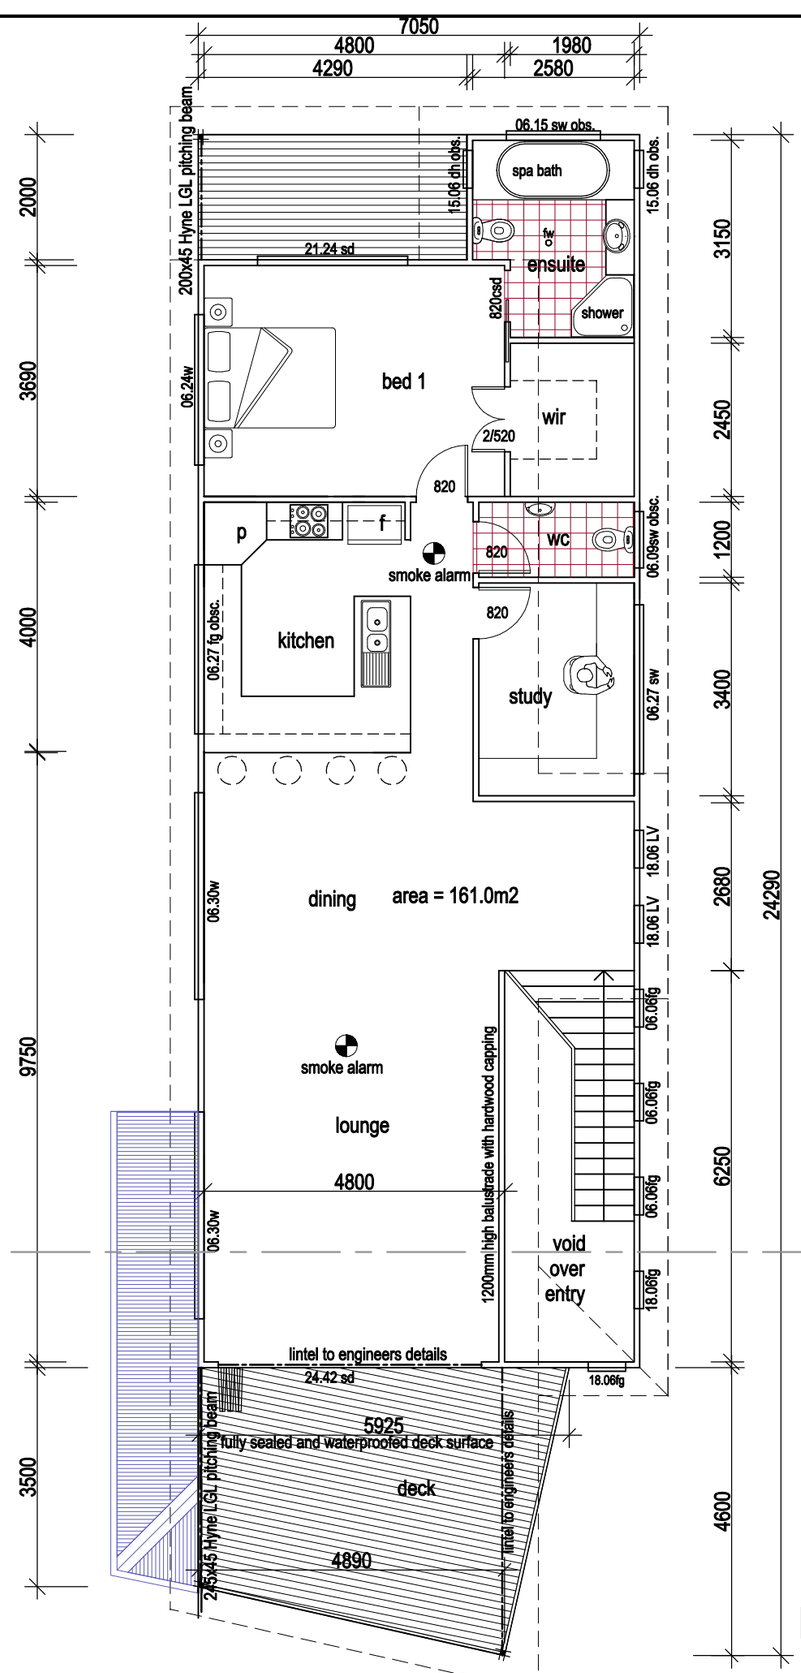

GROUND FLOOR

FIRST FLOOR

pjm design + drafting
unit 24 dennis court, 8 dennis rd springwood, 4127
p.o. box 1362, springwood, qld, 4127
p: 3299 5160 f: 3299 5679
m: 0401 229 148 e: pjmdd@optusnet.com.au
qbsa: 1053554 abn: 16 293 270 533

PROJECT	DRAWING TITLE	CLIENT	SCALE	DRAWN	DWG NO.	ISSUE
Proposed new residences at Lots 1 & 2 58 Lynne Grove Avenue, Corinda	Floor Plans Lot 2	Hatzioannou	1:100	pjm	A08	0
		ISSUE DATE June 08	PROJECT NO. 08-060			