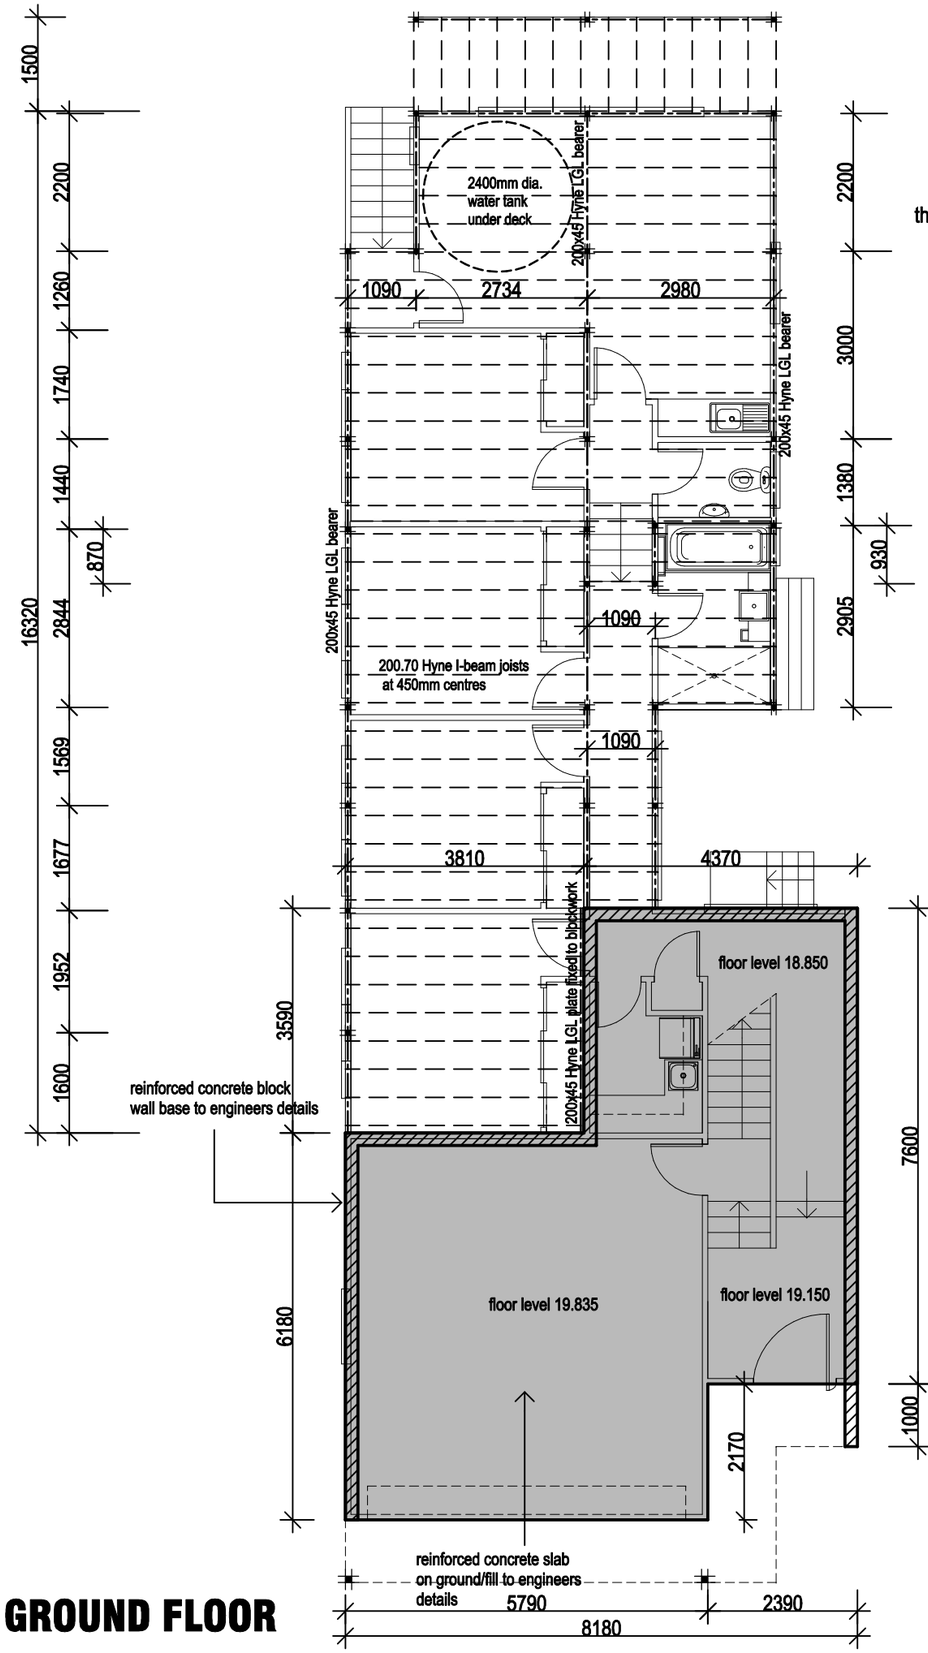

GROUND FLOOR

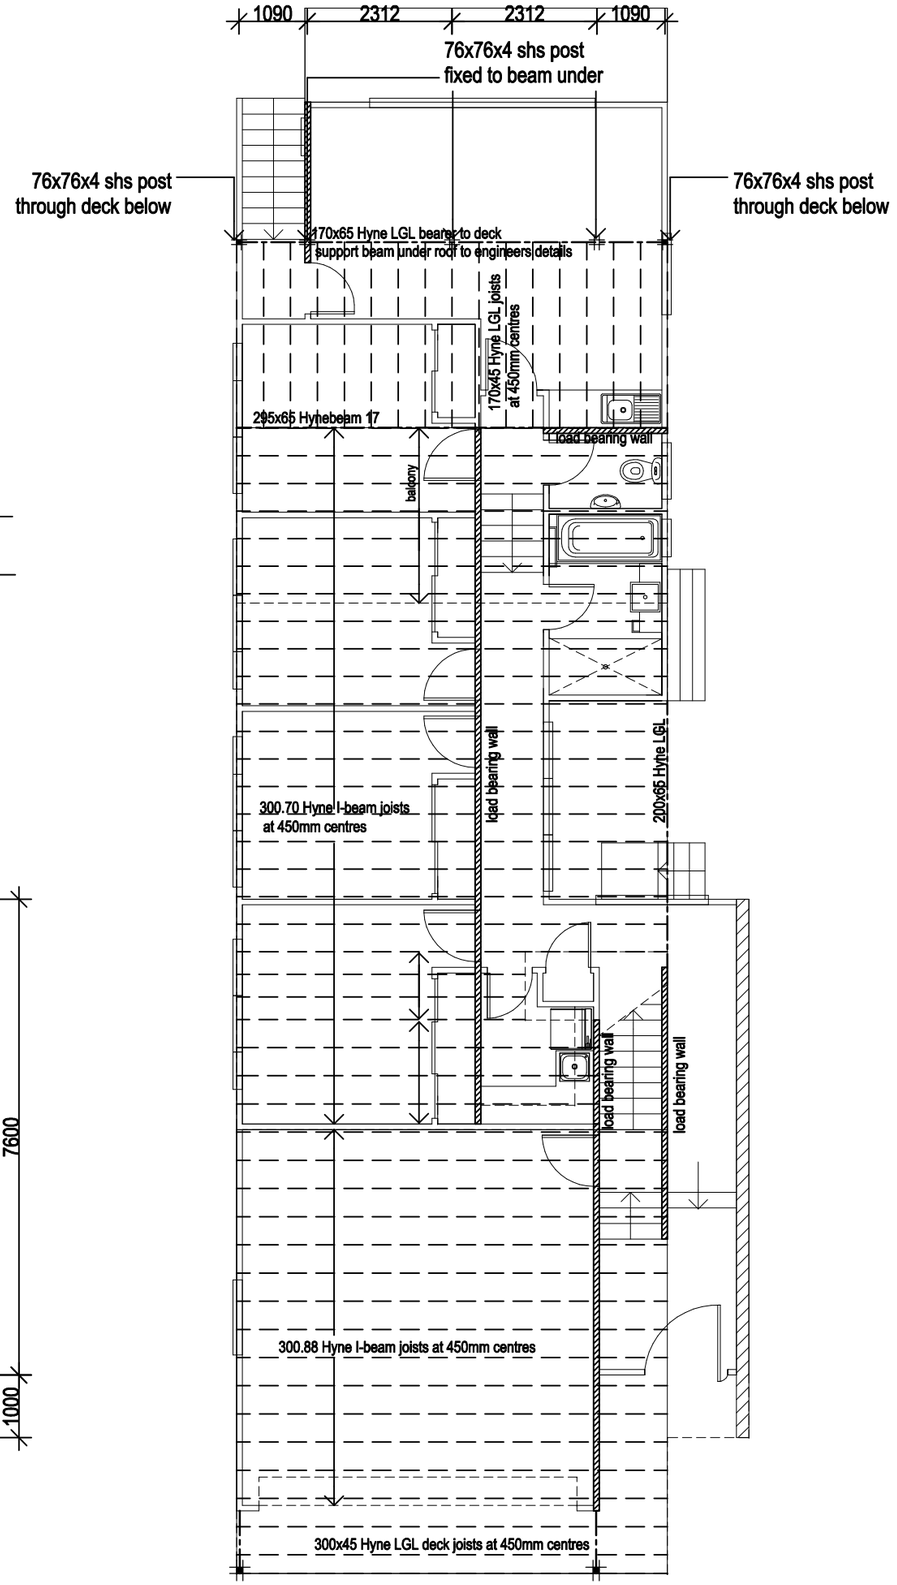

FIRST FLOOR

pjm design + drafting
suite 32, 3374 pacific highway springwood, 4127
p: 3387 7732 m: 0401 229 148
e: pjmdd@optusnet.com.au
qbsa: 1053554 abn: 16 293 270 533

PROJECT	CLIENT	DRAWING TITLE	SCALE	NUMBER	DRAWN	DATE & REVISION
Proposed new residence at 17 Albert Street, Camp Hill	Investment House	Floor Framing Plans	1:100	17-05	pjm	Sep 07 'a'