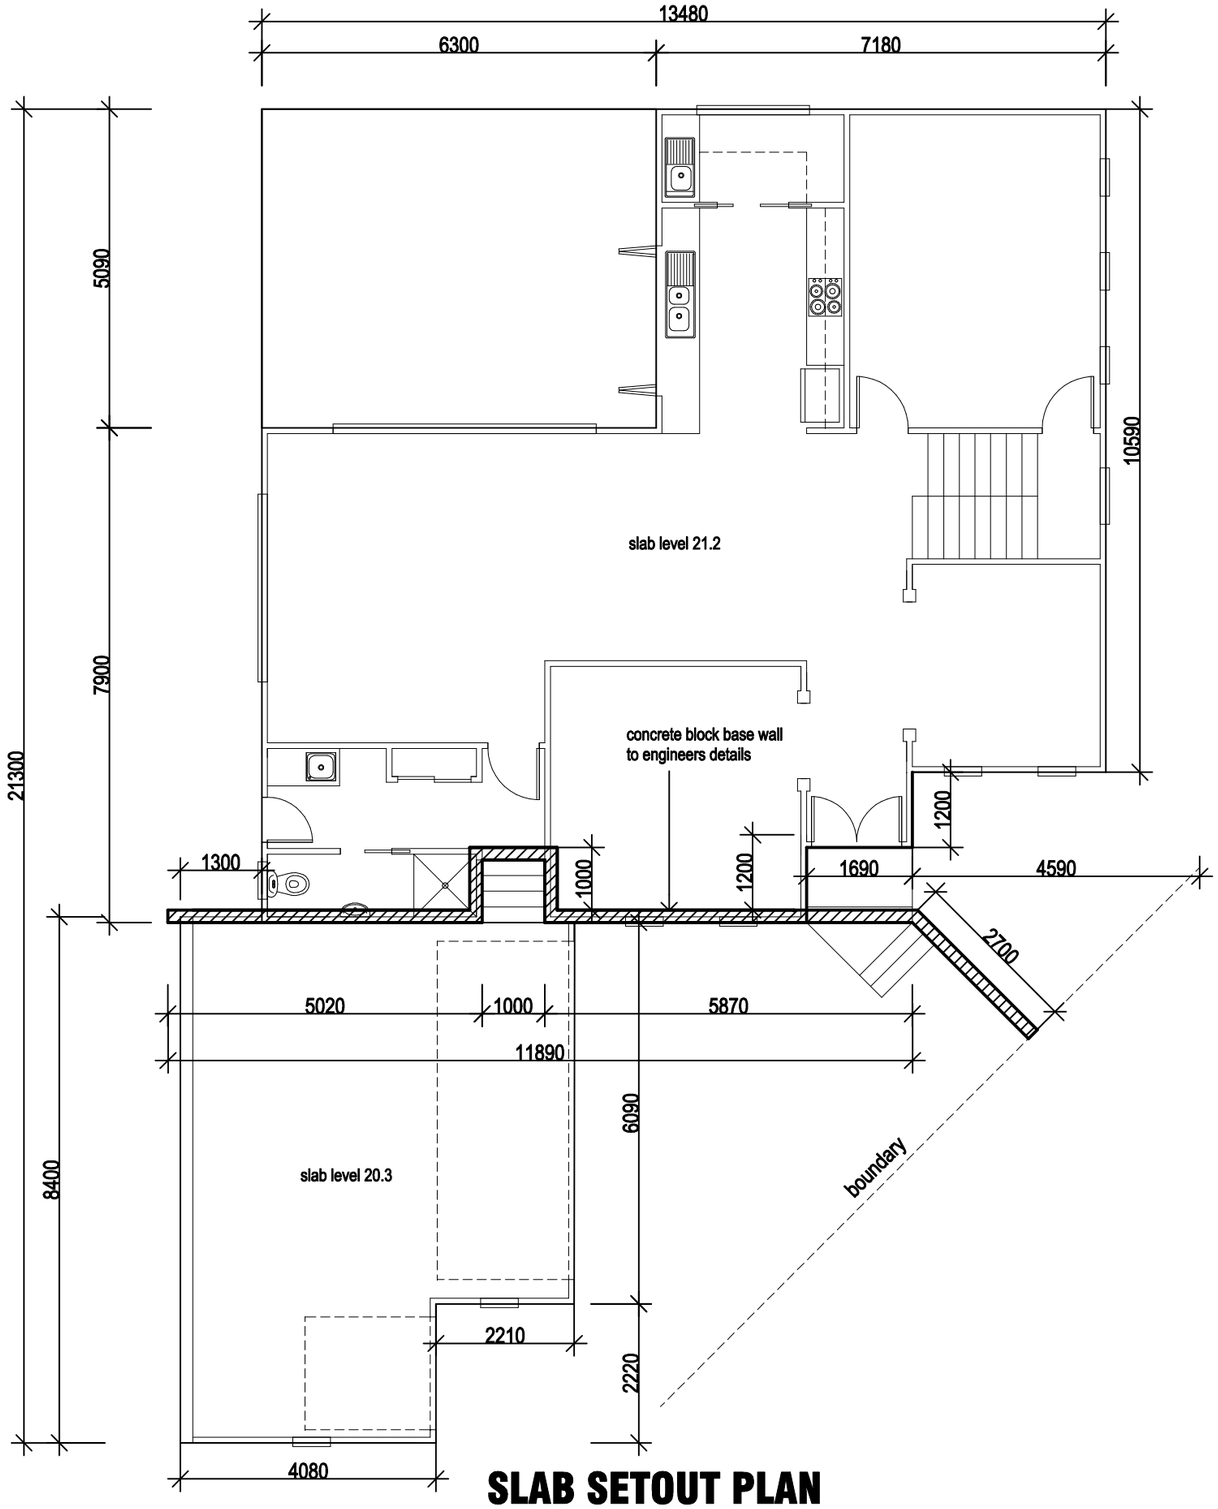

SLAB SETOUT PLAN

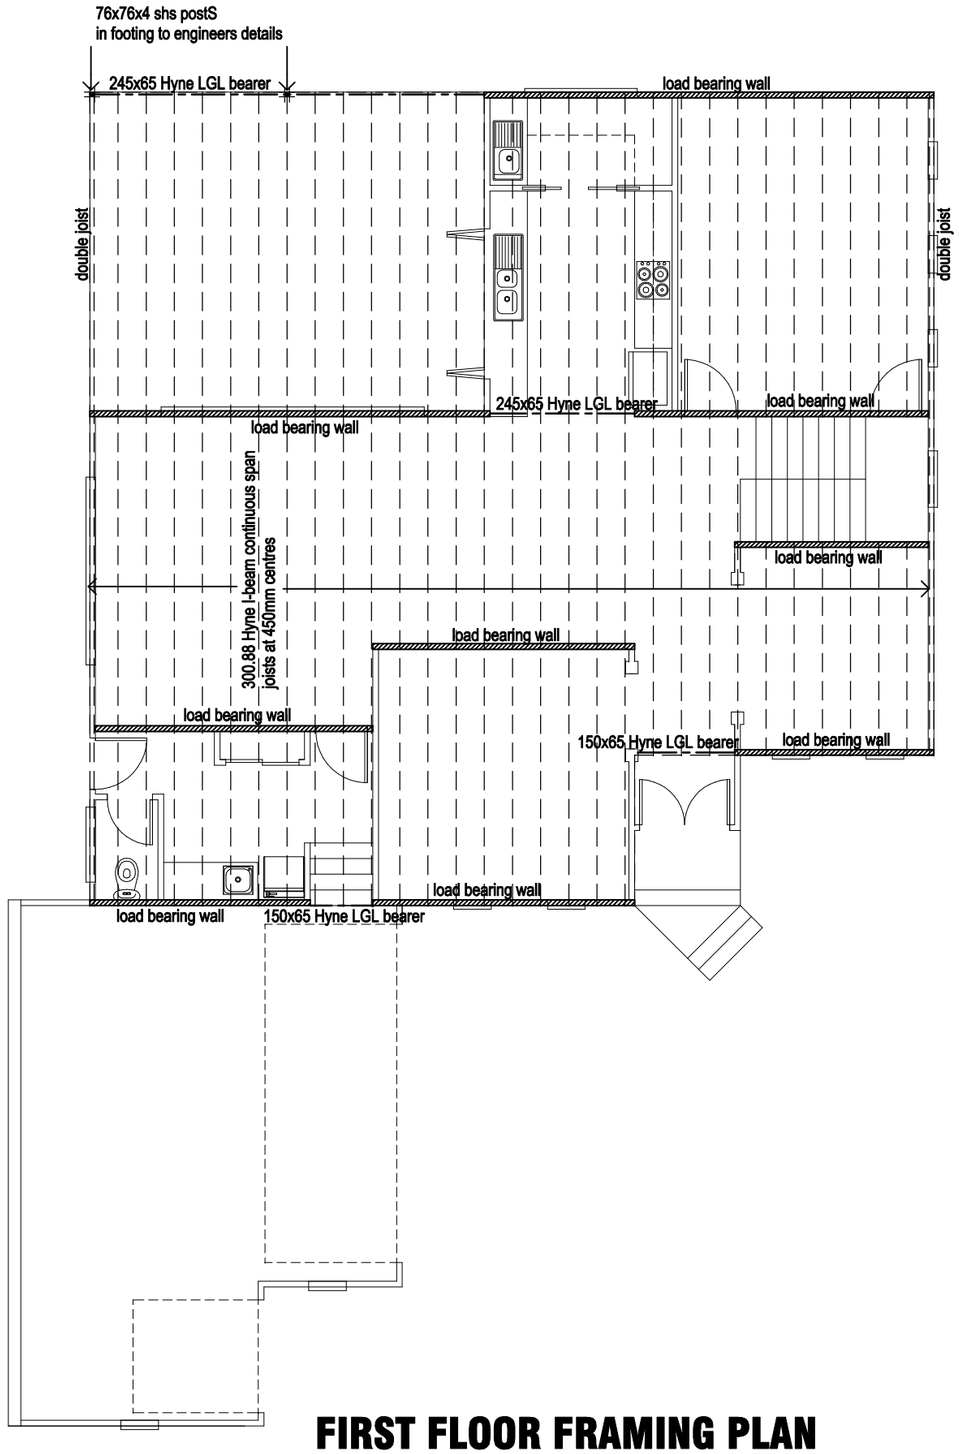

FIRST FLOOR FRAMING PLAN

structural engineer to confirm all member sizes and spans

pjm design + drafting
unit 24 dennis court, 8 dennis rd springwood, 4127
p.o. box 1362, springwood, qld, 4127
p: 3299 5160 f: 3299 5679
m: 0401 229 148 e: pjmdd@optusnet.com.au
qbsa: 1053554 abn: 16 293 270 533

PROJECT	CLIENT	DRAWING TITLE	SCALE	NUMBER	DRAWN	DATE & REVISION
Proposed new house at Lot 661 Dorrington Drive, Ashgrove	Stentler	Slab / Framing Plans	1:100	A06	pjm	November 2007